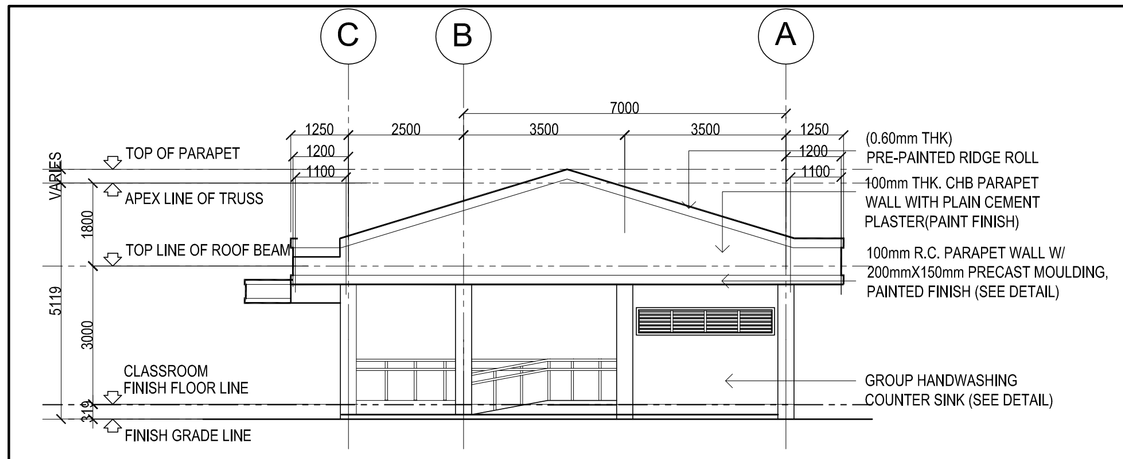

1 / A-4 RIGHT SIDE ELEVATION

SCALE 1:100M

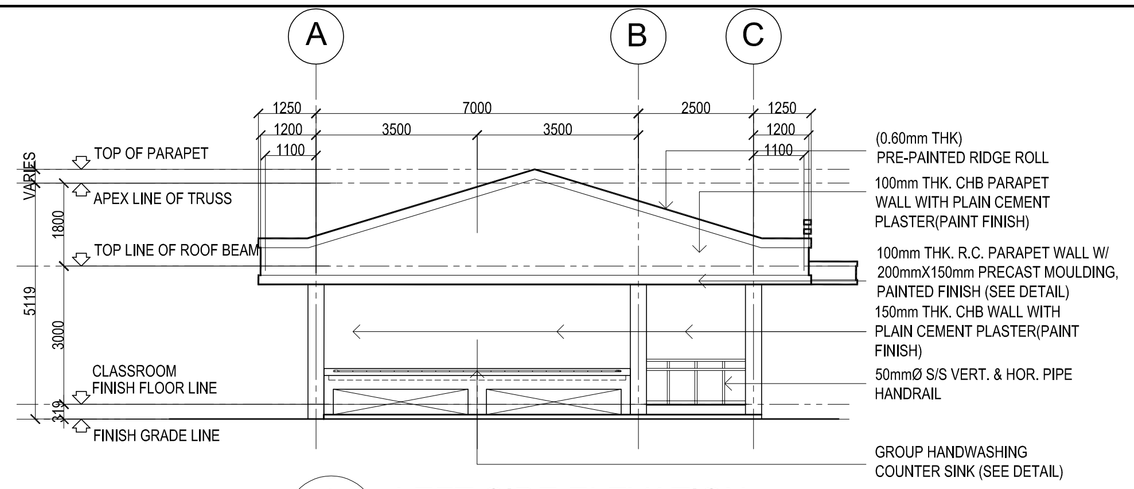

2 / A-4 LEFT SIDE ELEVATION

SCALE 1:100M

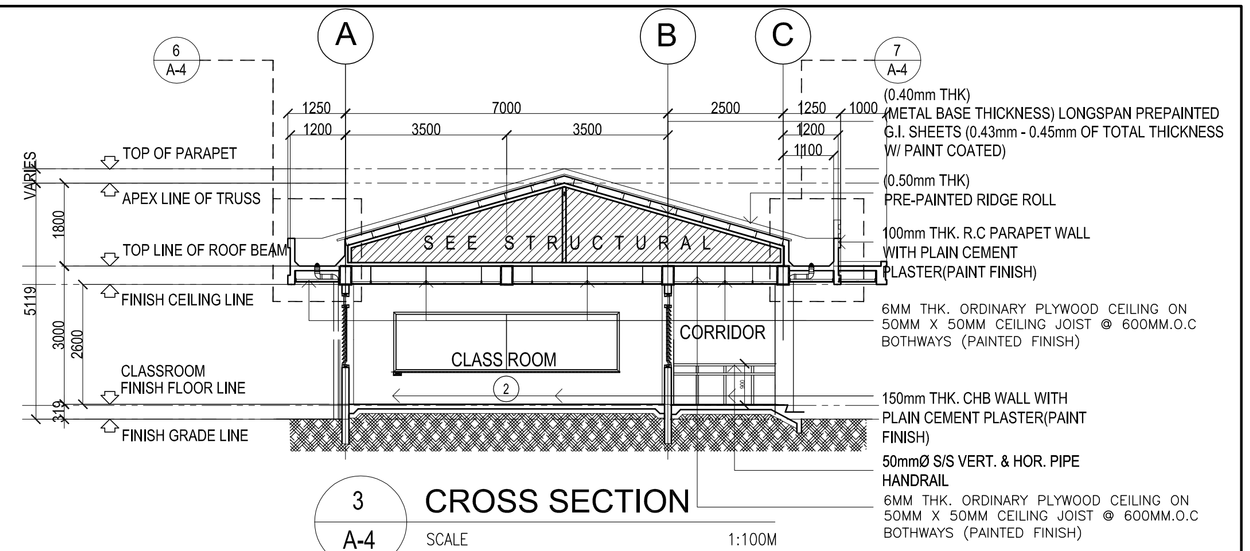

3 / A-4 CROSS SECTION

SCALE 1:100M

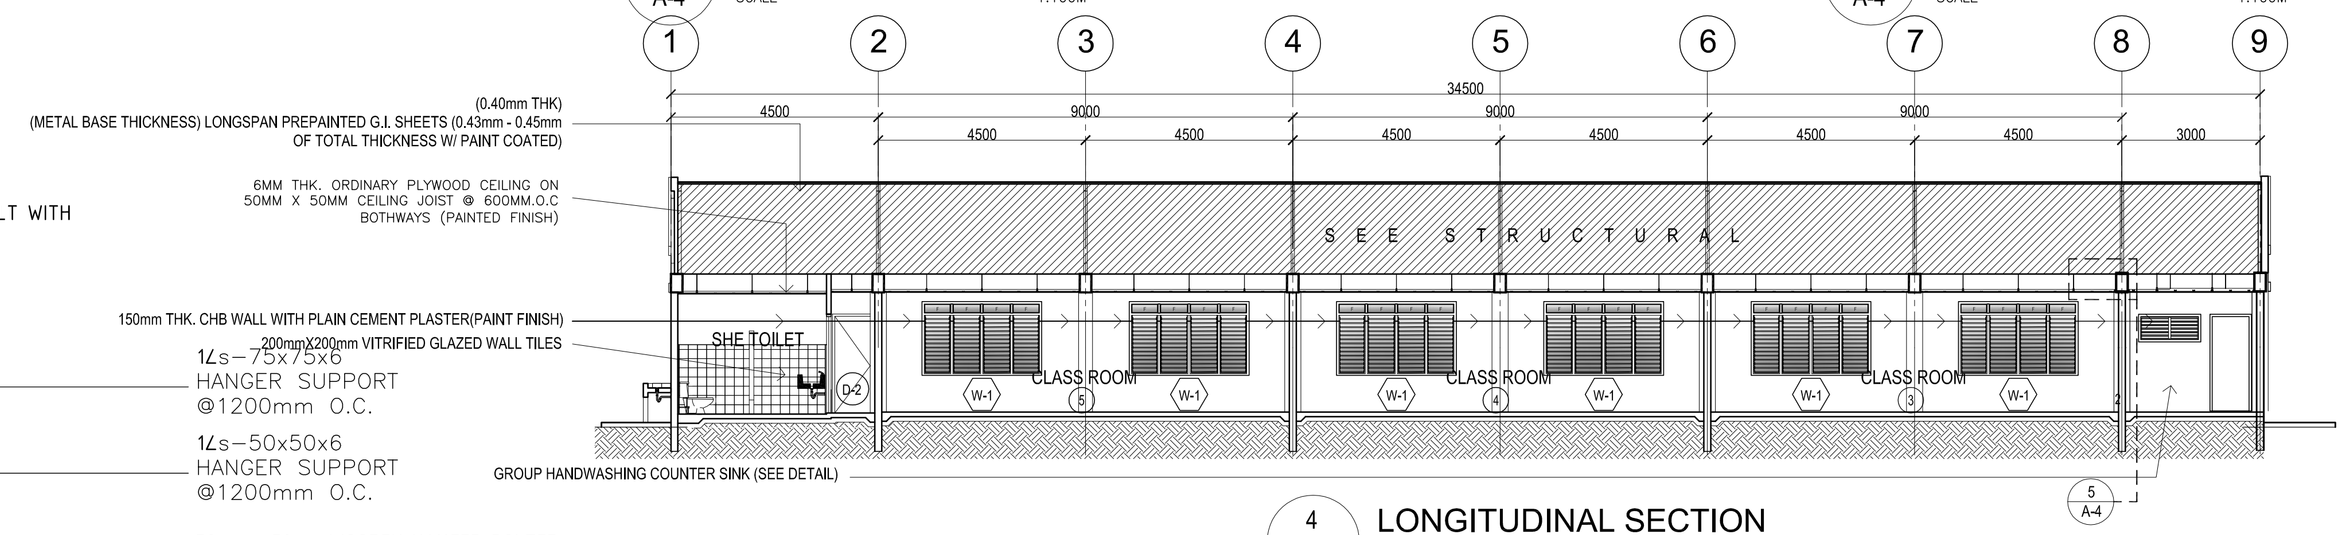

4 / A-4 LONGITUDINAL SECTION

SCALE 1:100M

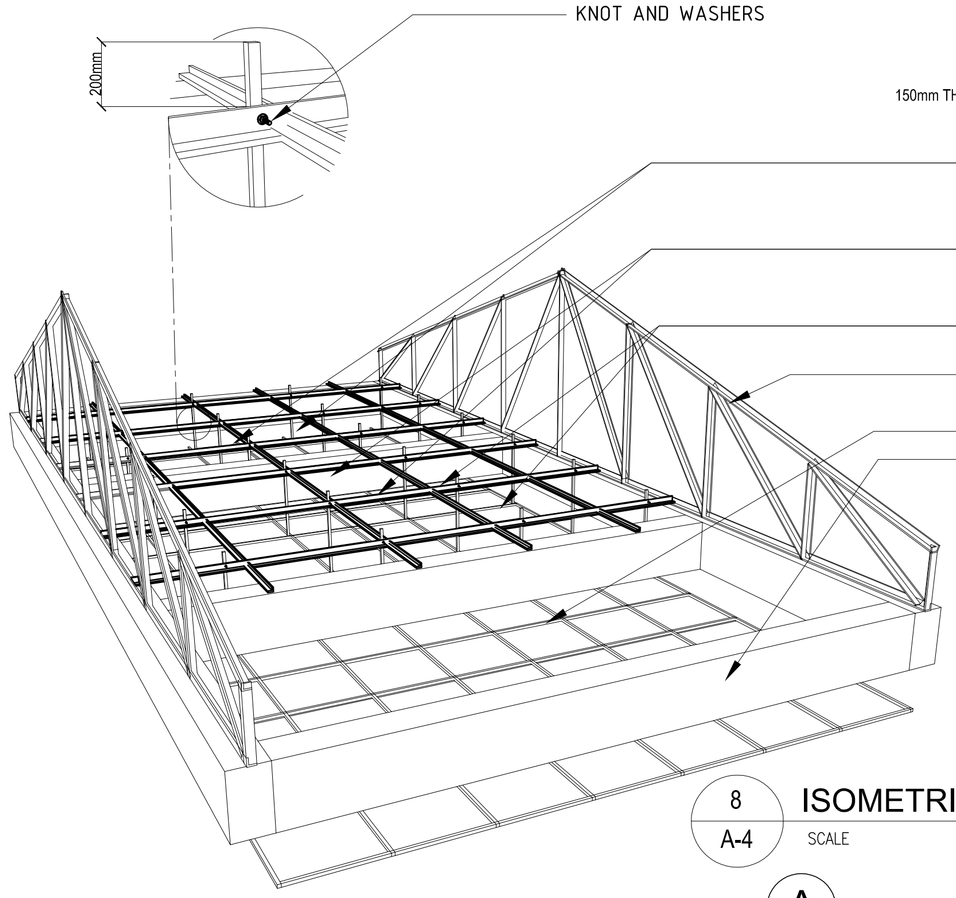

8 / A-4 ISOMETRIC (WOOD CEILING DETAIL)

SCALE NTS

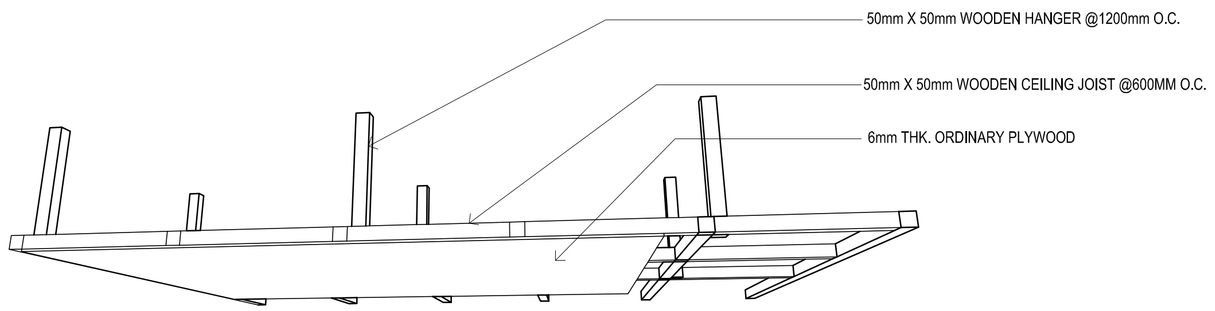

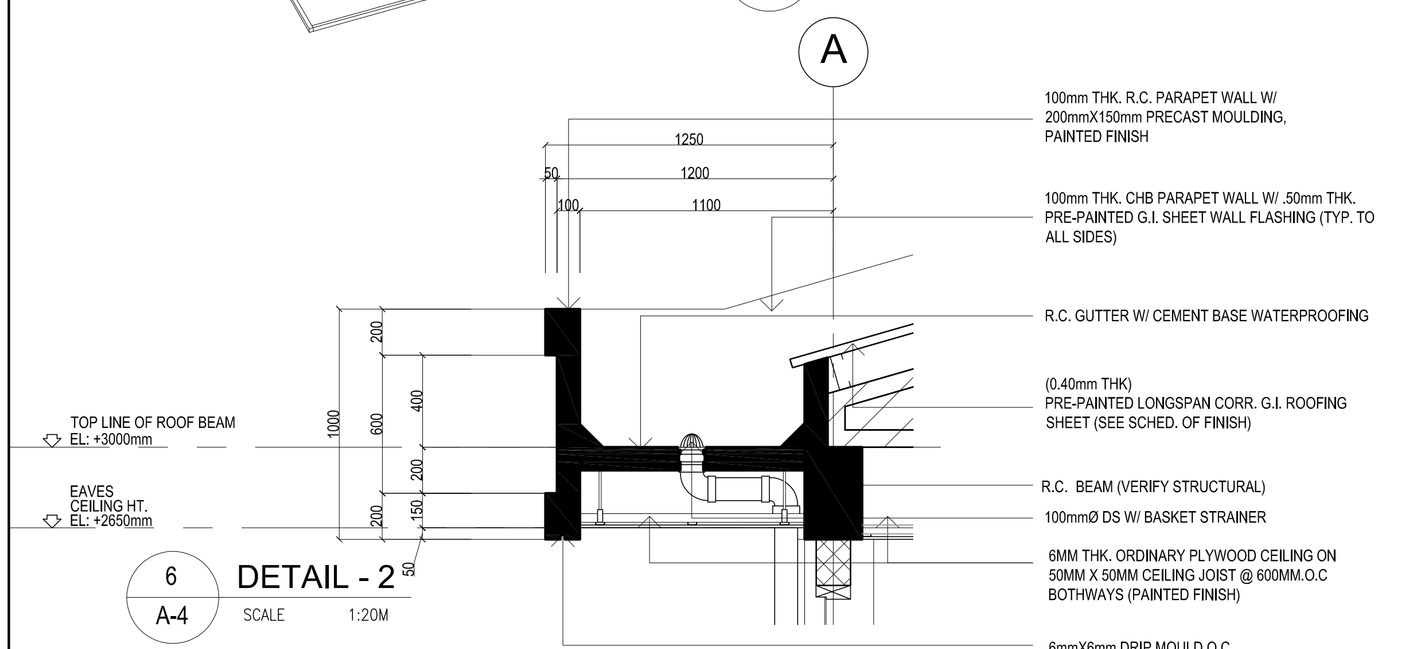

6 / A-4 DETAIL - 2

SCALE 1:20M

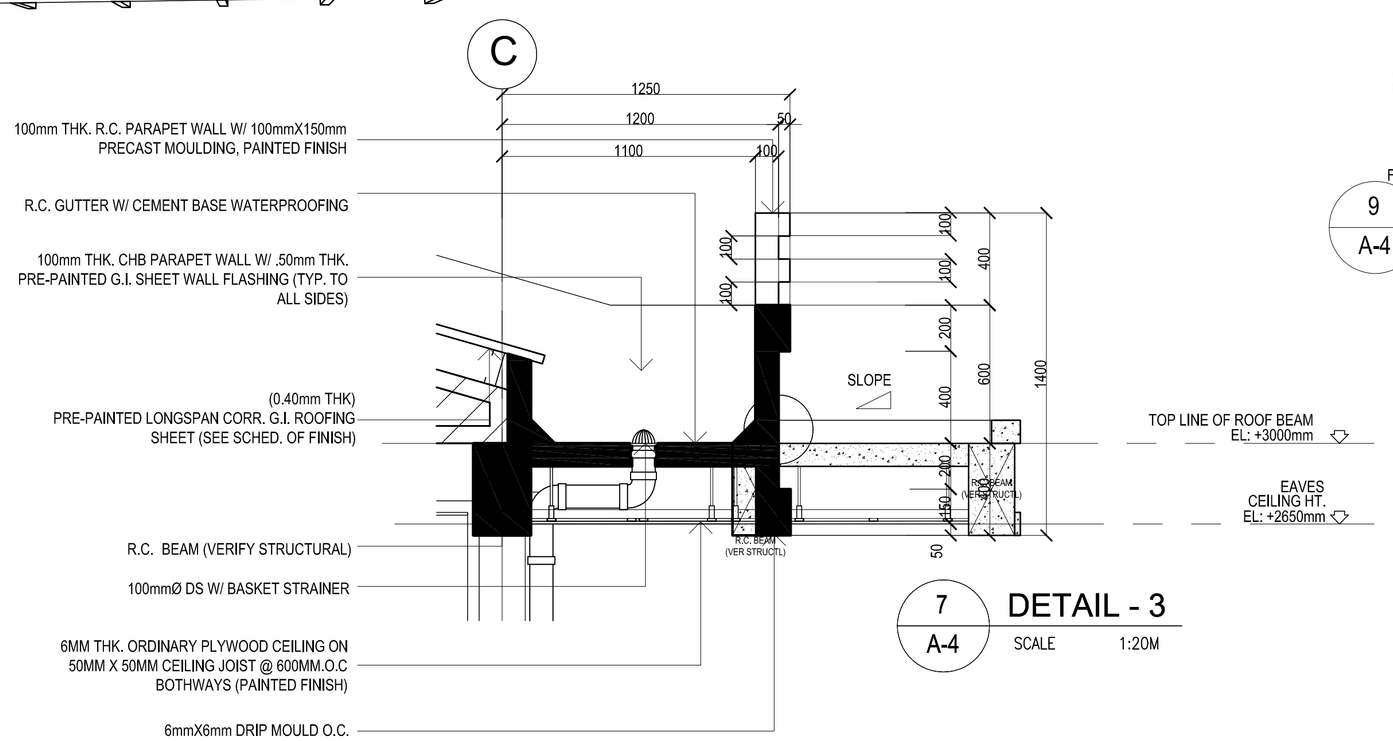

7 / A-4 DETAIL - 3

SCALE 1:20M

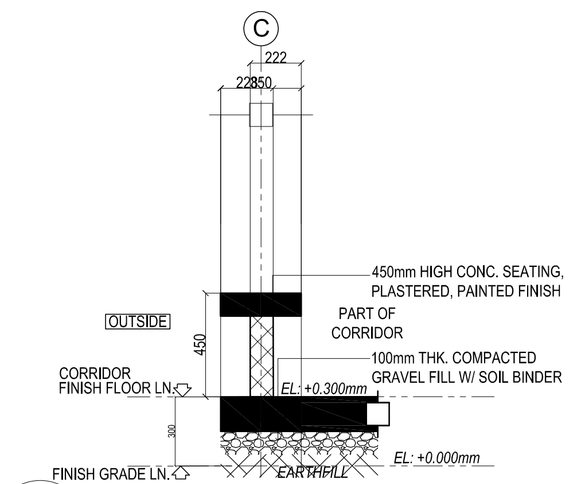

9 / A-4 DETAIL - 4 (CONC. SEATING)

1: 20M

REPUBLIC OF THE PHILIPPINES
DepED
DEPARTMENT OF EDUCATION
EDUCATION FACILITIES DIVISION
MERALCO AVENUE, PASIG CITY

DRAWN BY :	ARCHITECT :	RECOMMENDING APPROVAL :	RECOMMENDING APPROVAL :	APPROVED BY :	PROJECT TITLE :	PROJECT CODE:	OWNER :	SHEET NO:
JUNELSON P. CULLADO CAD OPERATOR EFD–DepED	JET RAYMOND C. ALABASO ARCHITECT III EFD–DepED	LUIS G. PURISIMA, JR. ASST. CHIEF, EFD–AS DepED	ANNABELLE R. PANGAN CHIEF OFFICE OF THE CHIEF, EFD–AS	ALAIN DEL B. PASCUA UNDERSECRETARY FOR ADMINISTRATION	MODIFIED STANDARD DEP-ED **ONE (1) STOREY, THREE (3) CLASSROOM SCHOOL BUILDING** **(WITH COMMON TOILETS @ ONE SIDE)** LOCATION :		DEPARTMENT OF EDUCATION DepED SHEET CONTENTS : - RIGHT SIDE ELEVATION - LEFT SIDE ELEVATION - CROSS SECTION - LONGITUDINAL SECTION - DETAIL - 1 - DETAIL - 2	A-4 7